



Troy M. and Roberta C. Andrews House
600 and 604 Bolin Brook Farm Road, Chapel Hill
Orange County, North Carolina
Location Map

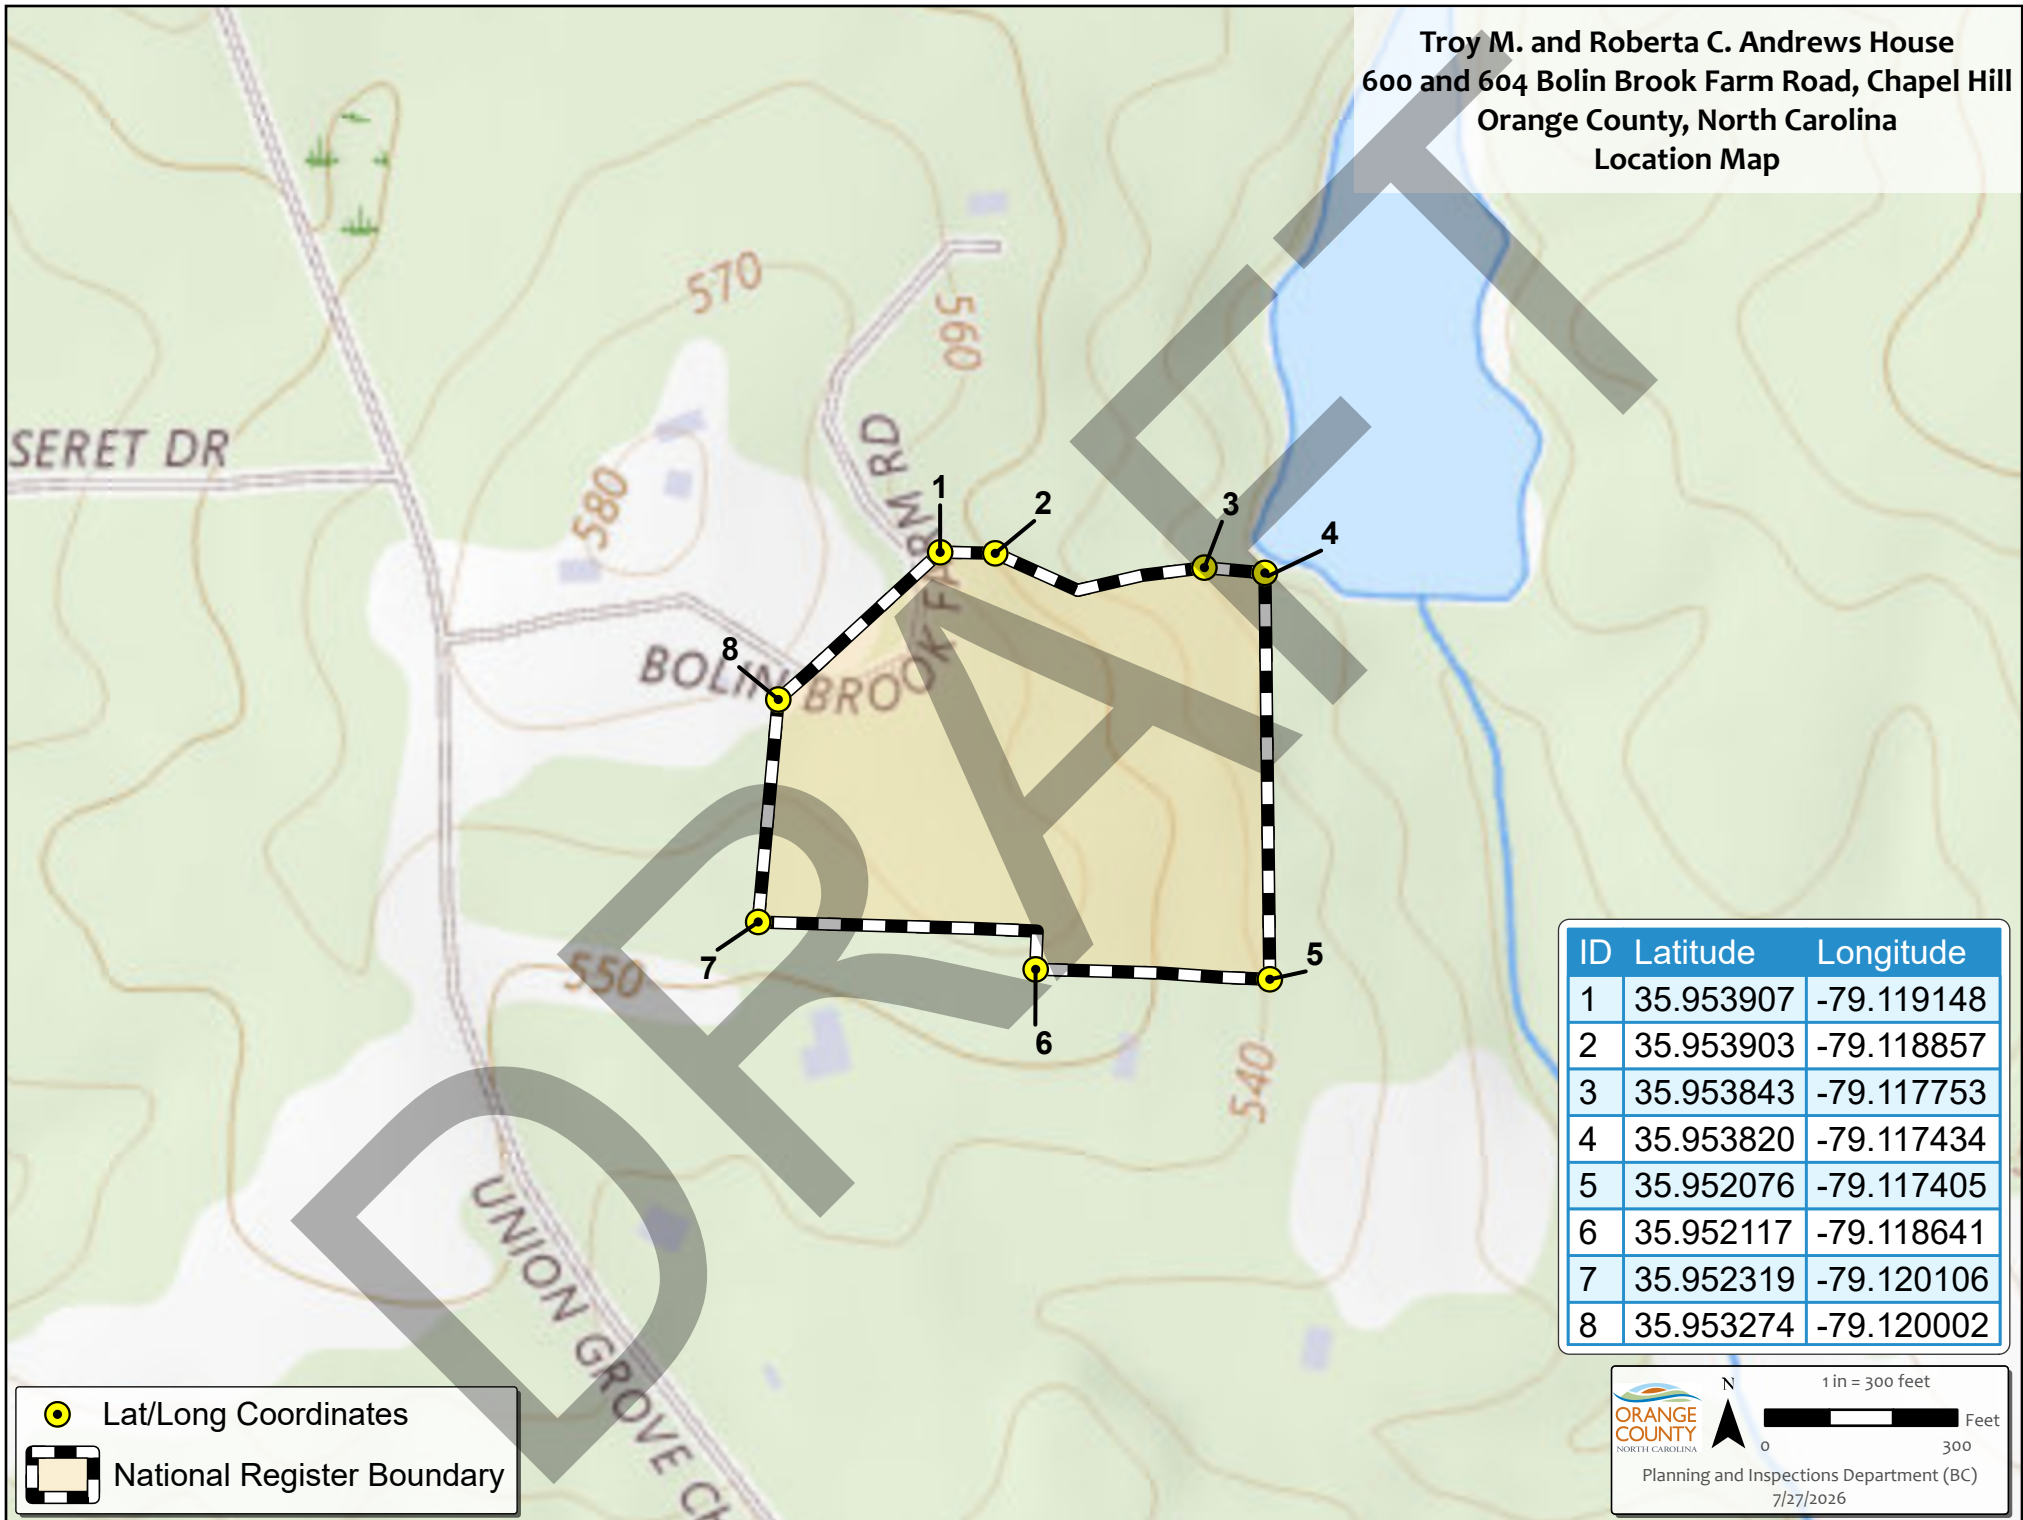

**Troy M. and Roberta C. Andrews House
600 and 604 Bolin Brook Farm Road, Chapel Hill
Orange County, North Carolina
National Register Boundary Map**

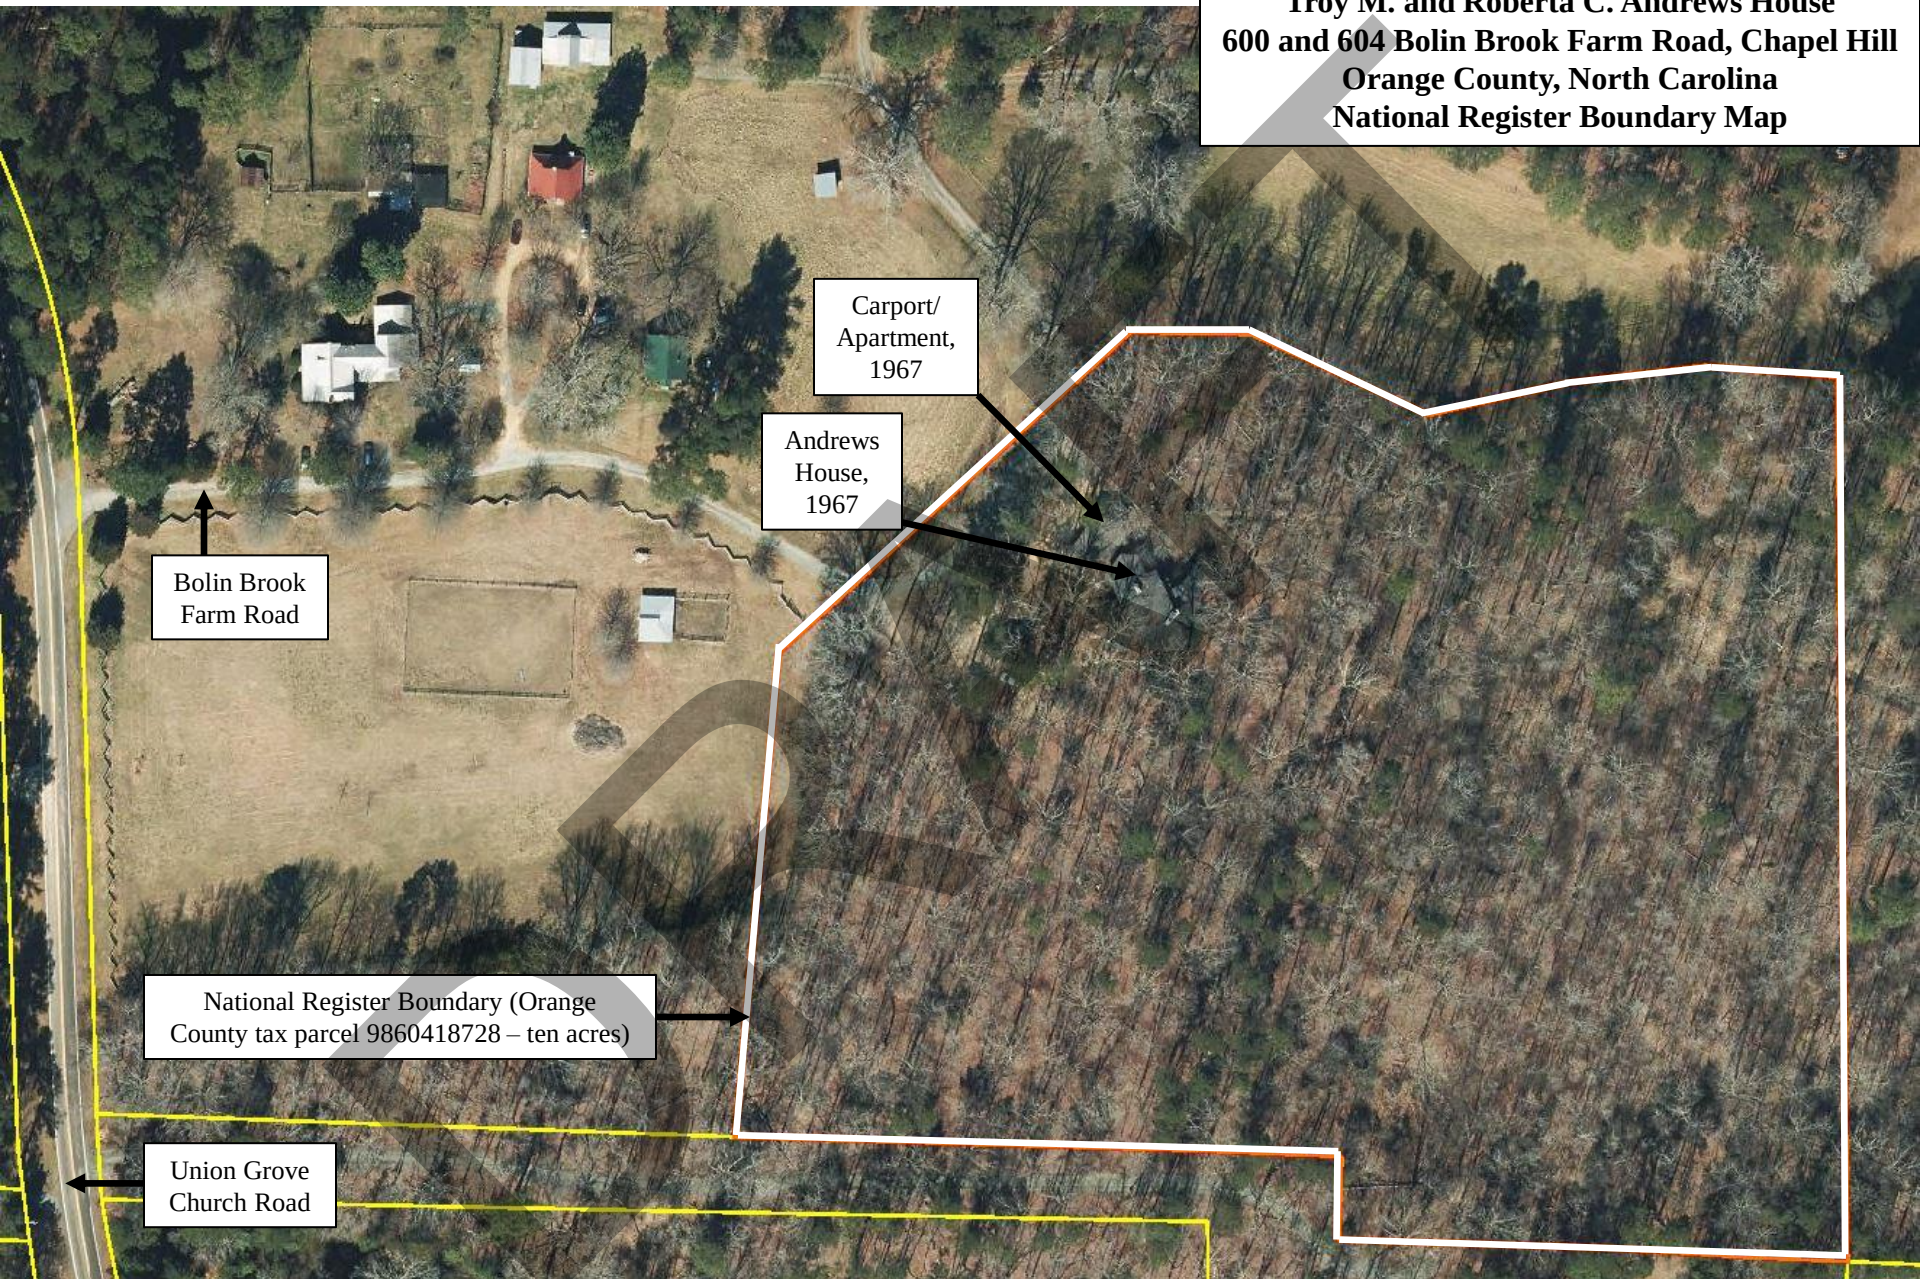

Troy M. and Roberta C. Andrews House
600 and 604 Bolin Brook Farm Road, Chapel Hill
Orange County, North Carolina
National Register Site Plan and Photograph Key

Stone fountain, 1967, CS

Carport/Apartment, 1967
604 Bolin Brook Farm Road, CB

Andrews House, 1967
600 Bolin Brook Farm Road, CB

Stone wall, late 1960s, CS

Bolin Brook
Farm Road

15*

2021 aerial from Orange County GIS @ <https://gis.orangecountync.gov>
Heather Fearnbach, Fearnbach History Services, Inc. / July 2026

CB = Contributing Building

CS = Contributing Structure


*Photograph 15; all other photographs
are keyed to the floor plan

60ft


1 inch = 60 feet




Troy M. and Roberta C. Andrews House, 600 Bolin Brook Farm Road, Chapel Hill, Orange County, North Carolina
Exhibit A. North and West Elevations

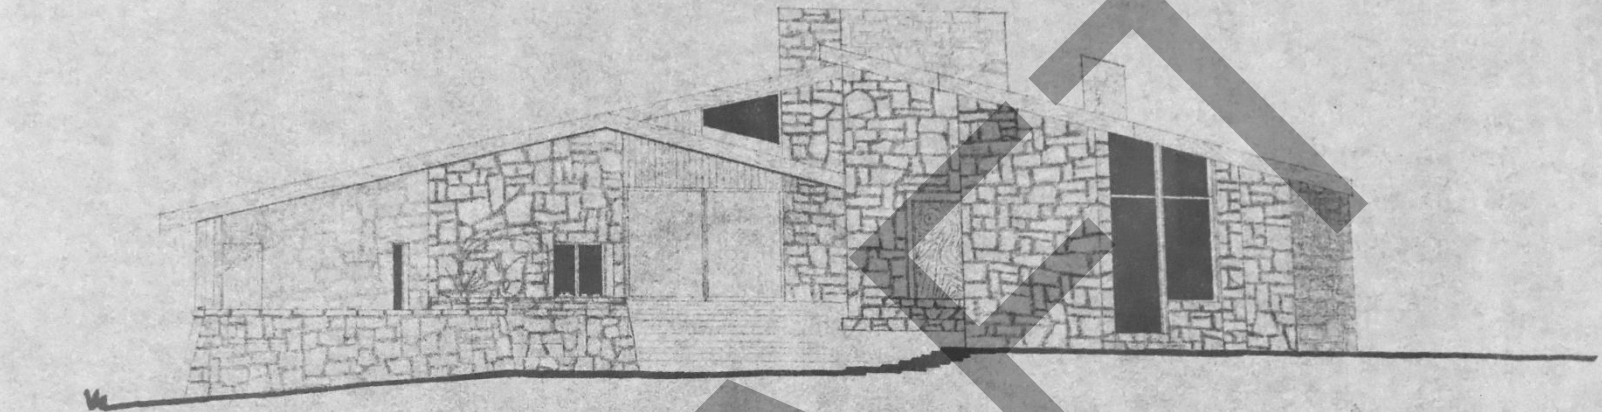


NORTH

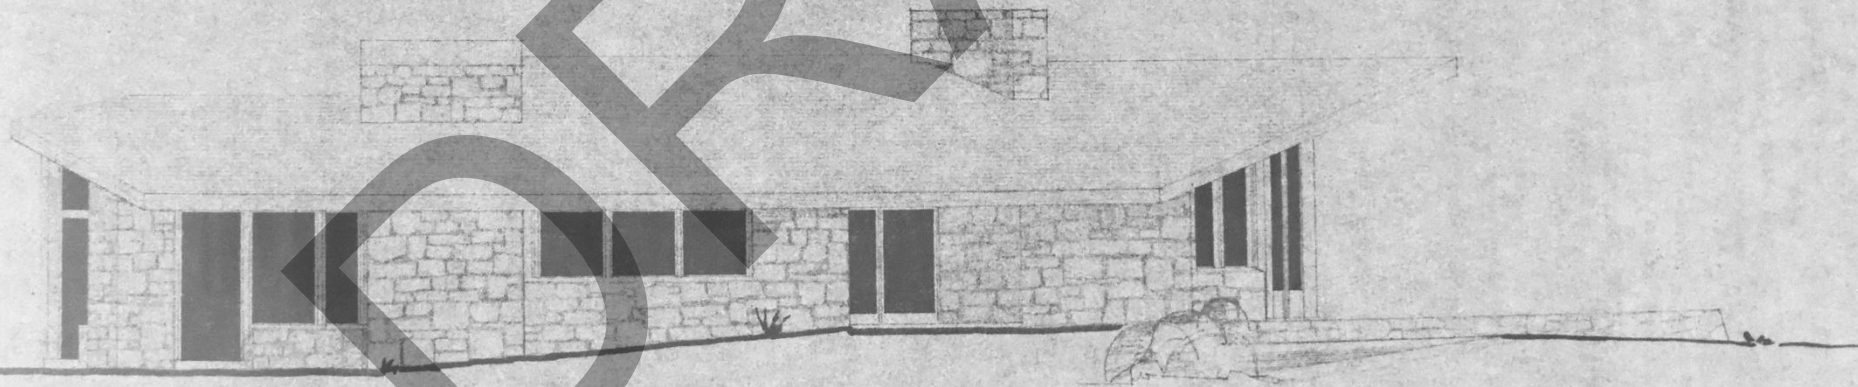

WEST

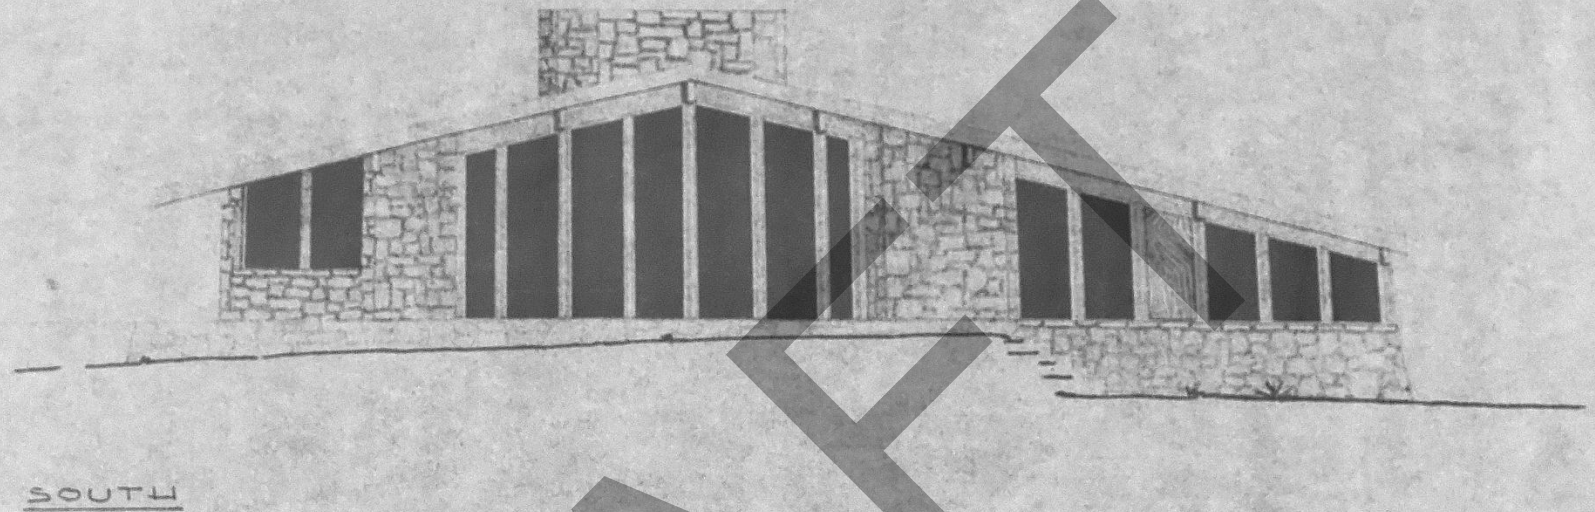


Troy M. and Roberta C. Andrews House, 600 Bolin Brook Farm Road, Chapel Hill, Orange County, North Carolina
Exhibit B. South and East Elevations

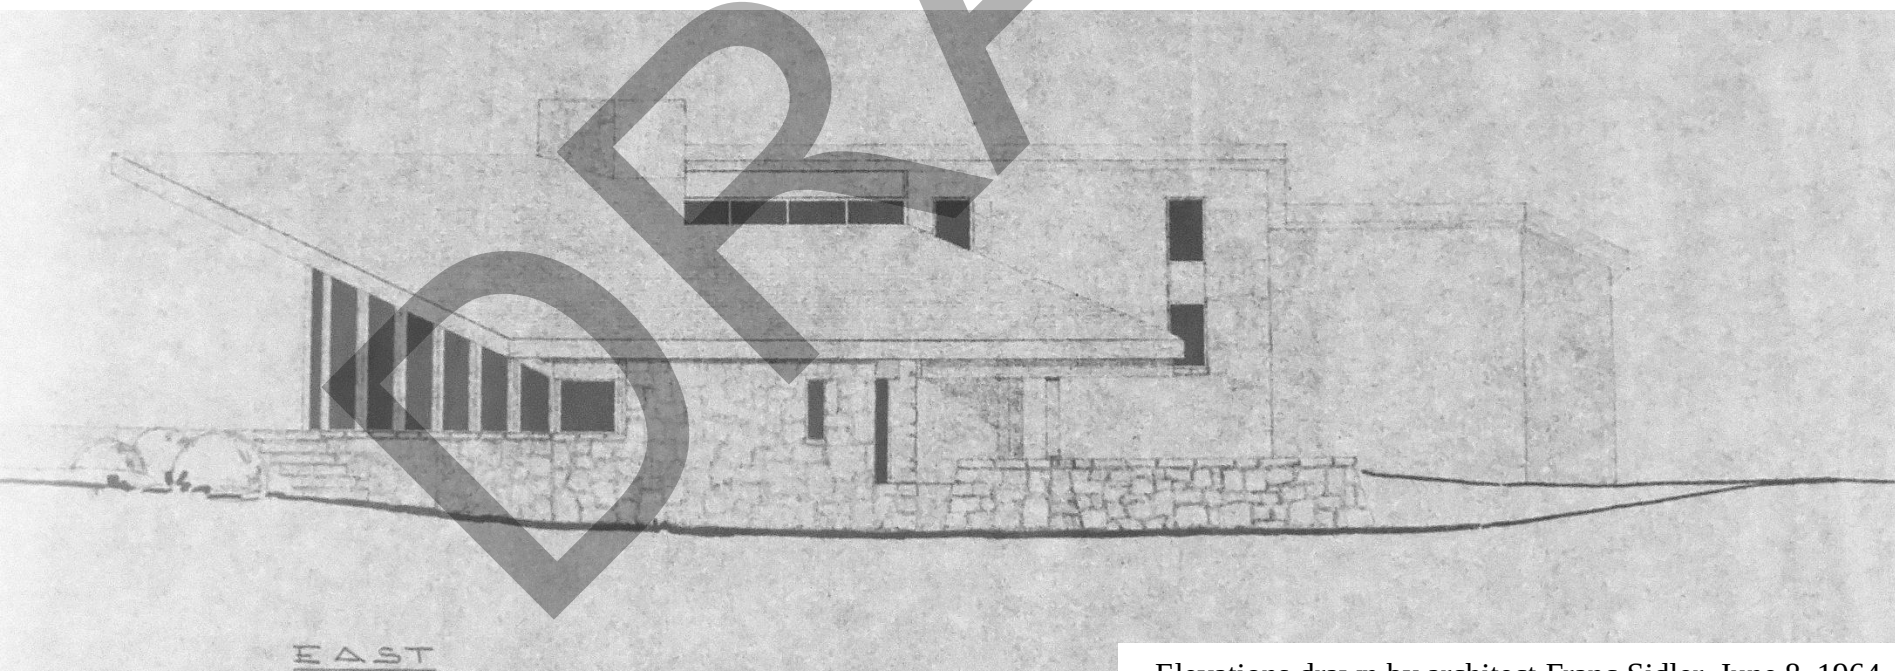

Elevations drawn by architect Franc Sidler, June 8, 1964

Troy M. and Roberta C. Andrews House
600 Bolin Brook Farm Road, Chapel Hill
Orange County, North Carolina
Exhibit C. Floor Plan and Photograph Key

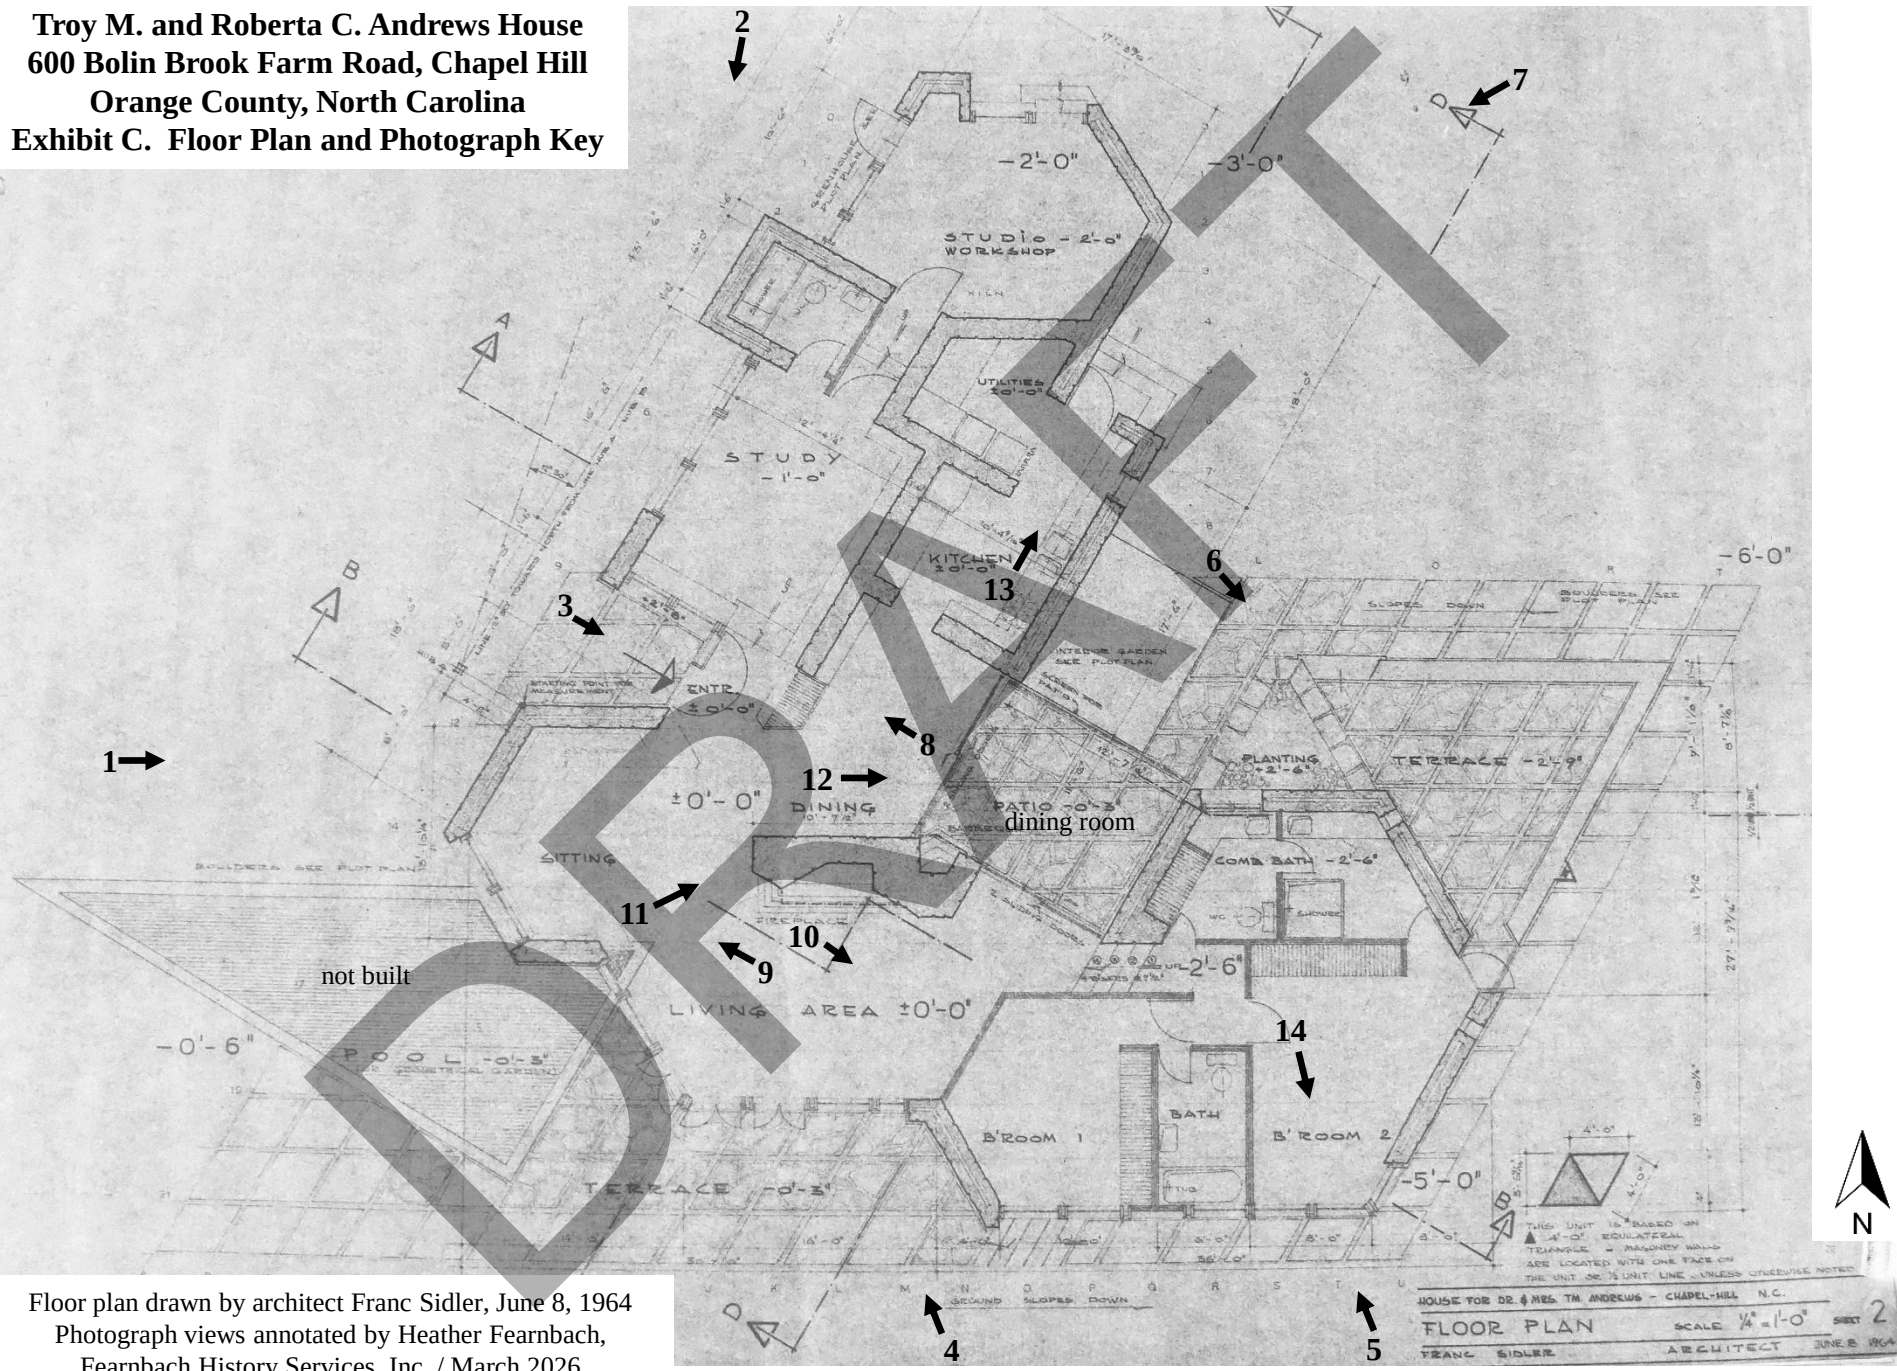

Floor plan drawn by architect Franc Sidler, June 8, 1964
 Photograph views annotated by Heather Fearnbach,
 Fearnbach History Services, Inc. / March 2026