


National Register of Historic Places Nomination

Rhodhiss Mill No. 2

100 Burke Street, Rhodhiss
Burke County, North Carolina

Location Map

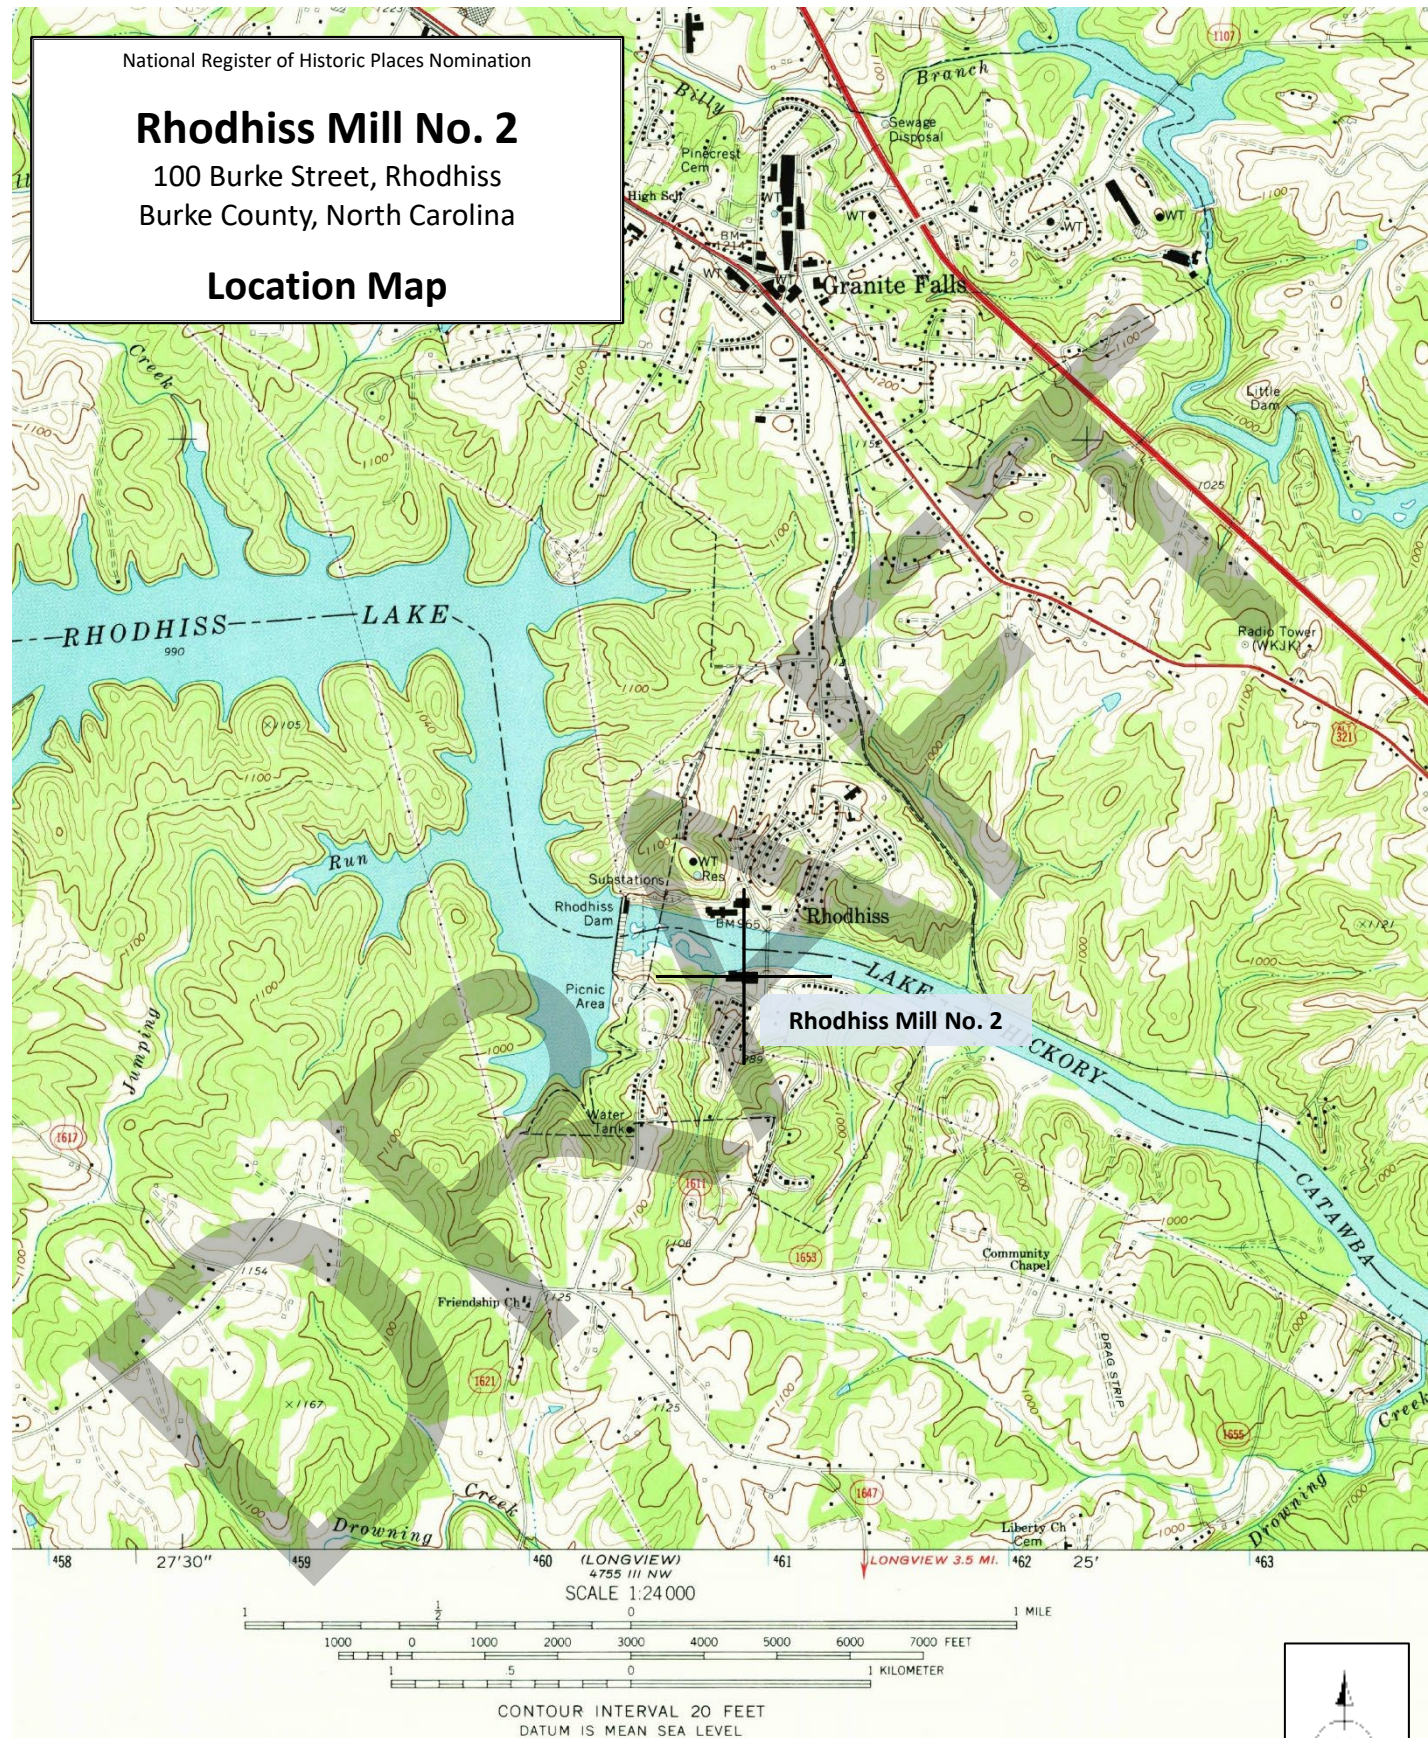

Granite Falls, N.C. 7.5' USGS topographic quadrangle map (1970)

Map created by C. Griffith/Acme Preservation Services, December 2025



National Register Boundary

National Register of Historic Places Nomination

Rhodhiss Mill No. 2

100 Burke Street, Rhodhiss
Rhodhiss County, North Carolina

Boundary Map + Coordinates

Source: Burke County GIS

Map created by C. Griffith/Acme Preservation
Services, December 2025



Latitude/Longitude Coordinates

(decimal degrees)

Datum: WGS84

- A. 35.772029, -81.430926
- B. 35.771596, -81.430989
- C. 35.770783, -81.431366
- D. 35.770756, -81.431504
- E. 35.771065, -81.433193
- F. 35.770360, -81.433995
- G. 35.771850, -81.433643
- H. 35.771923, -81.433204
- I. 35.772098, -81.431440

CATAWBA RIVER

pump house

water tank

Rhodhiss Mill No. 2

BURKE ST.

CATAWBA AVE.

CAROLINA AVE.

HELBY ST.

GARDNER ST.

CAROLINA AVE.

BURKE ST.

National Register of Historic Places Nomination

Rhodhiss Mill No. 2


100 Burke Street, Rhodhiss
Rhodhiss County, North Carolina


Site Plan and Photo Key
(Not to scale)

Photo number and direction of view

5

Map created by C. Griffith/Acme Preservation Services, April 2026

 

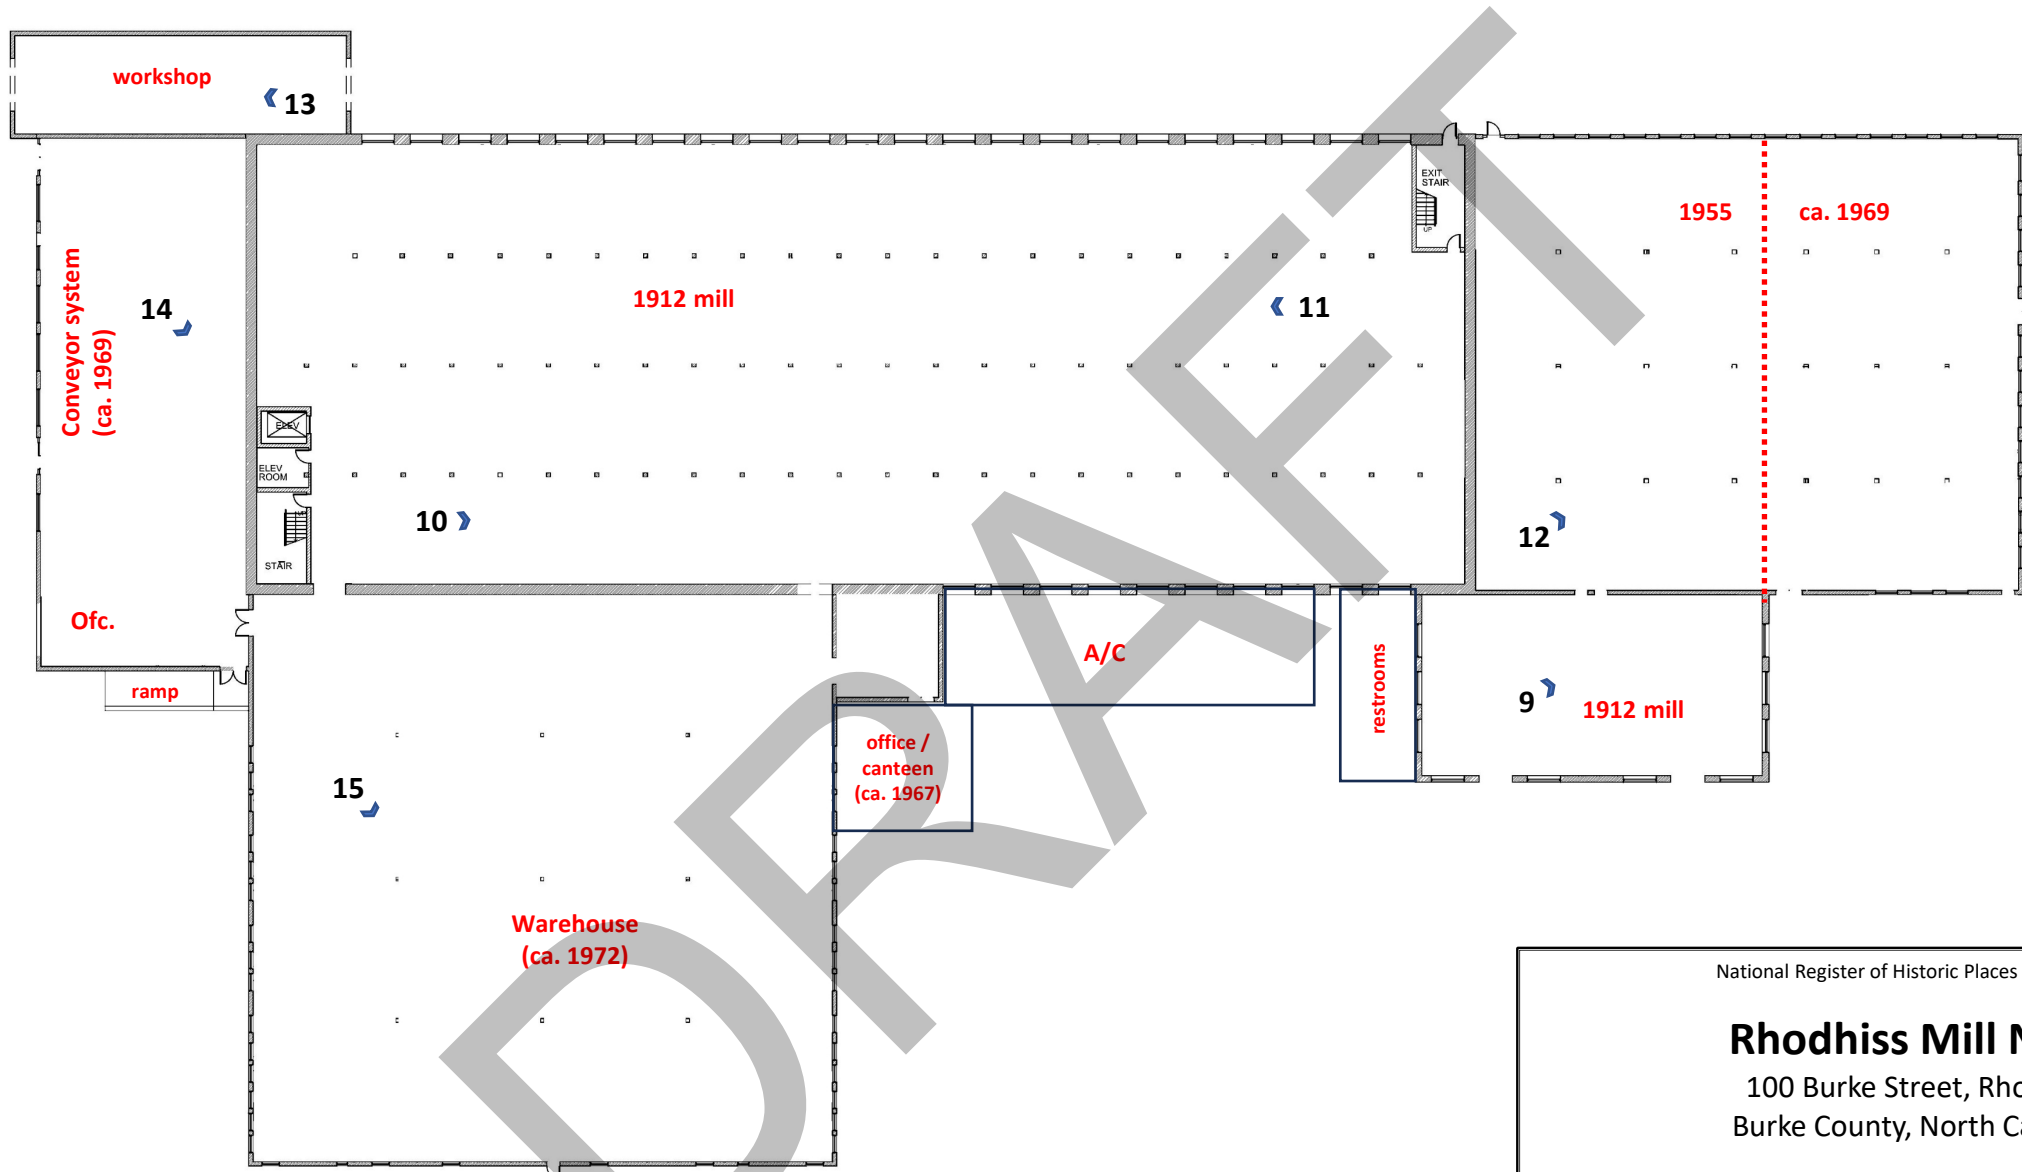

National Register of Historic Places Nomination

Rhodhiss Mill No. 2

100 Burke Street, Rhodhiss
Burke County, North Carolina


Main Mill – 1st floor plan (Not to scale)

Map created by C. Griffith/Acme Preservation Services, April 2026

(Base plan drawn by RedClay Design)

Photo key: Photo number and direction of view

12

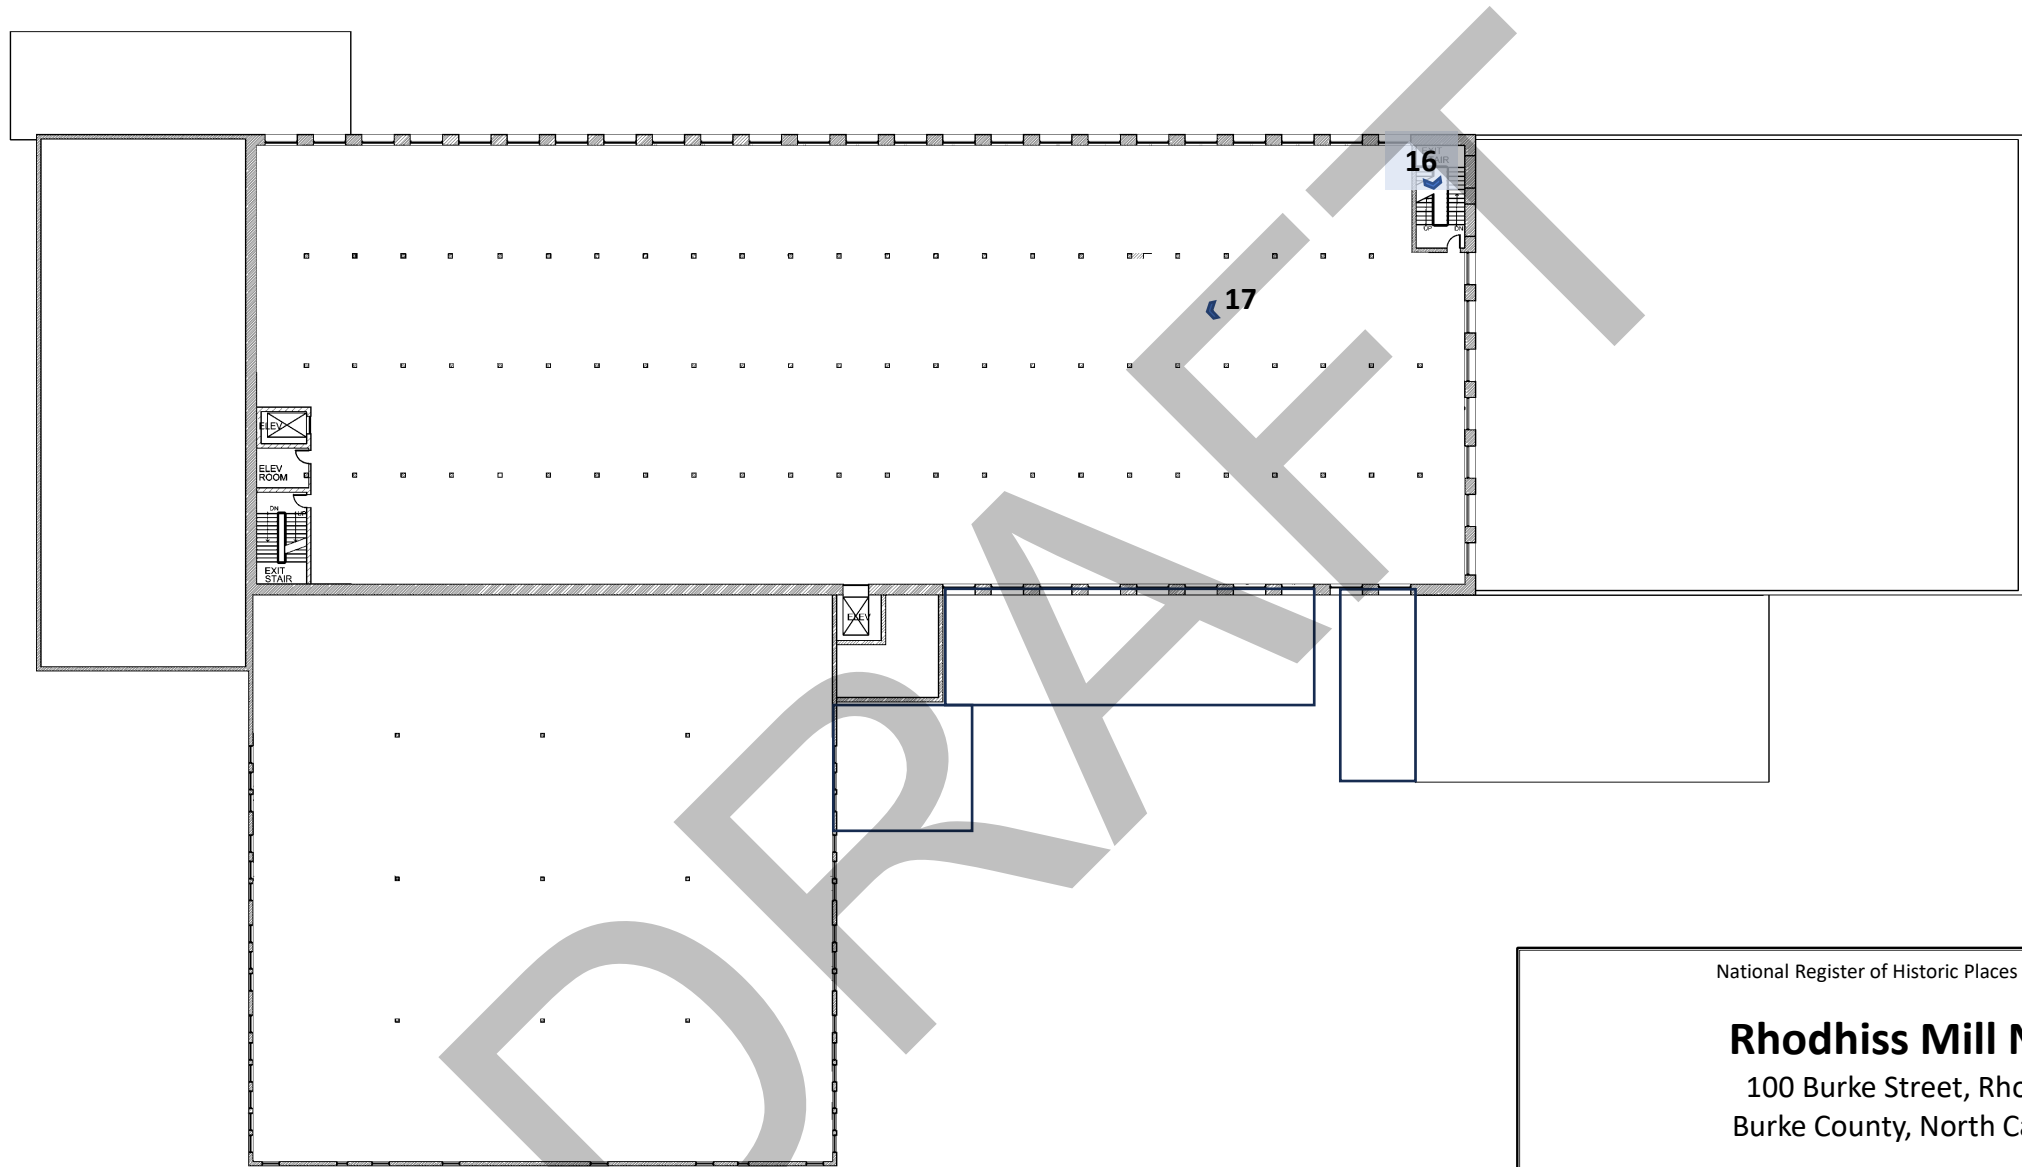

SECOND FLOOR PLAN

Photo key: Photo number and direction of view

12

National Register of Historic Places Nomination


Rhodhiss Mill No. 2

100 Burke Street, Rhodhiss
Burke County, North Carolina

Main Mill – 2nd floor plan (Not to scale)

Map created by C. Griffith/Acme Preservation Services, April 2026

(Base plan drawn by RedClay Design)

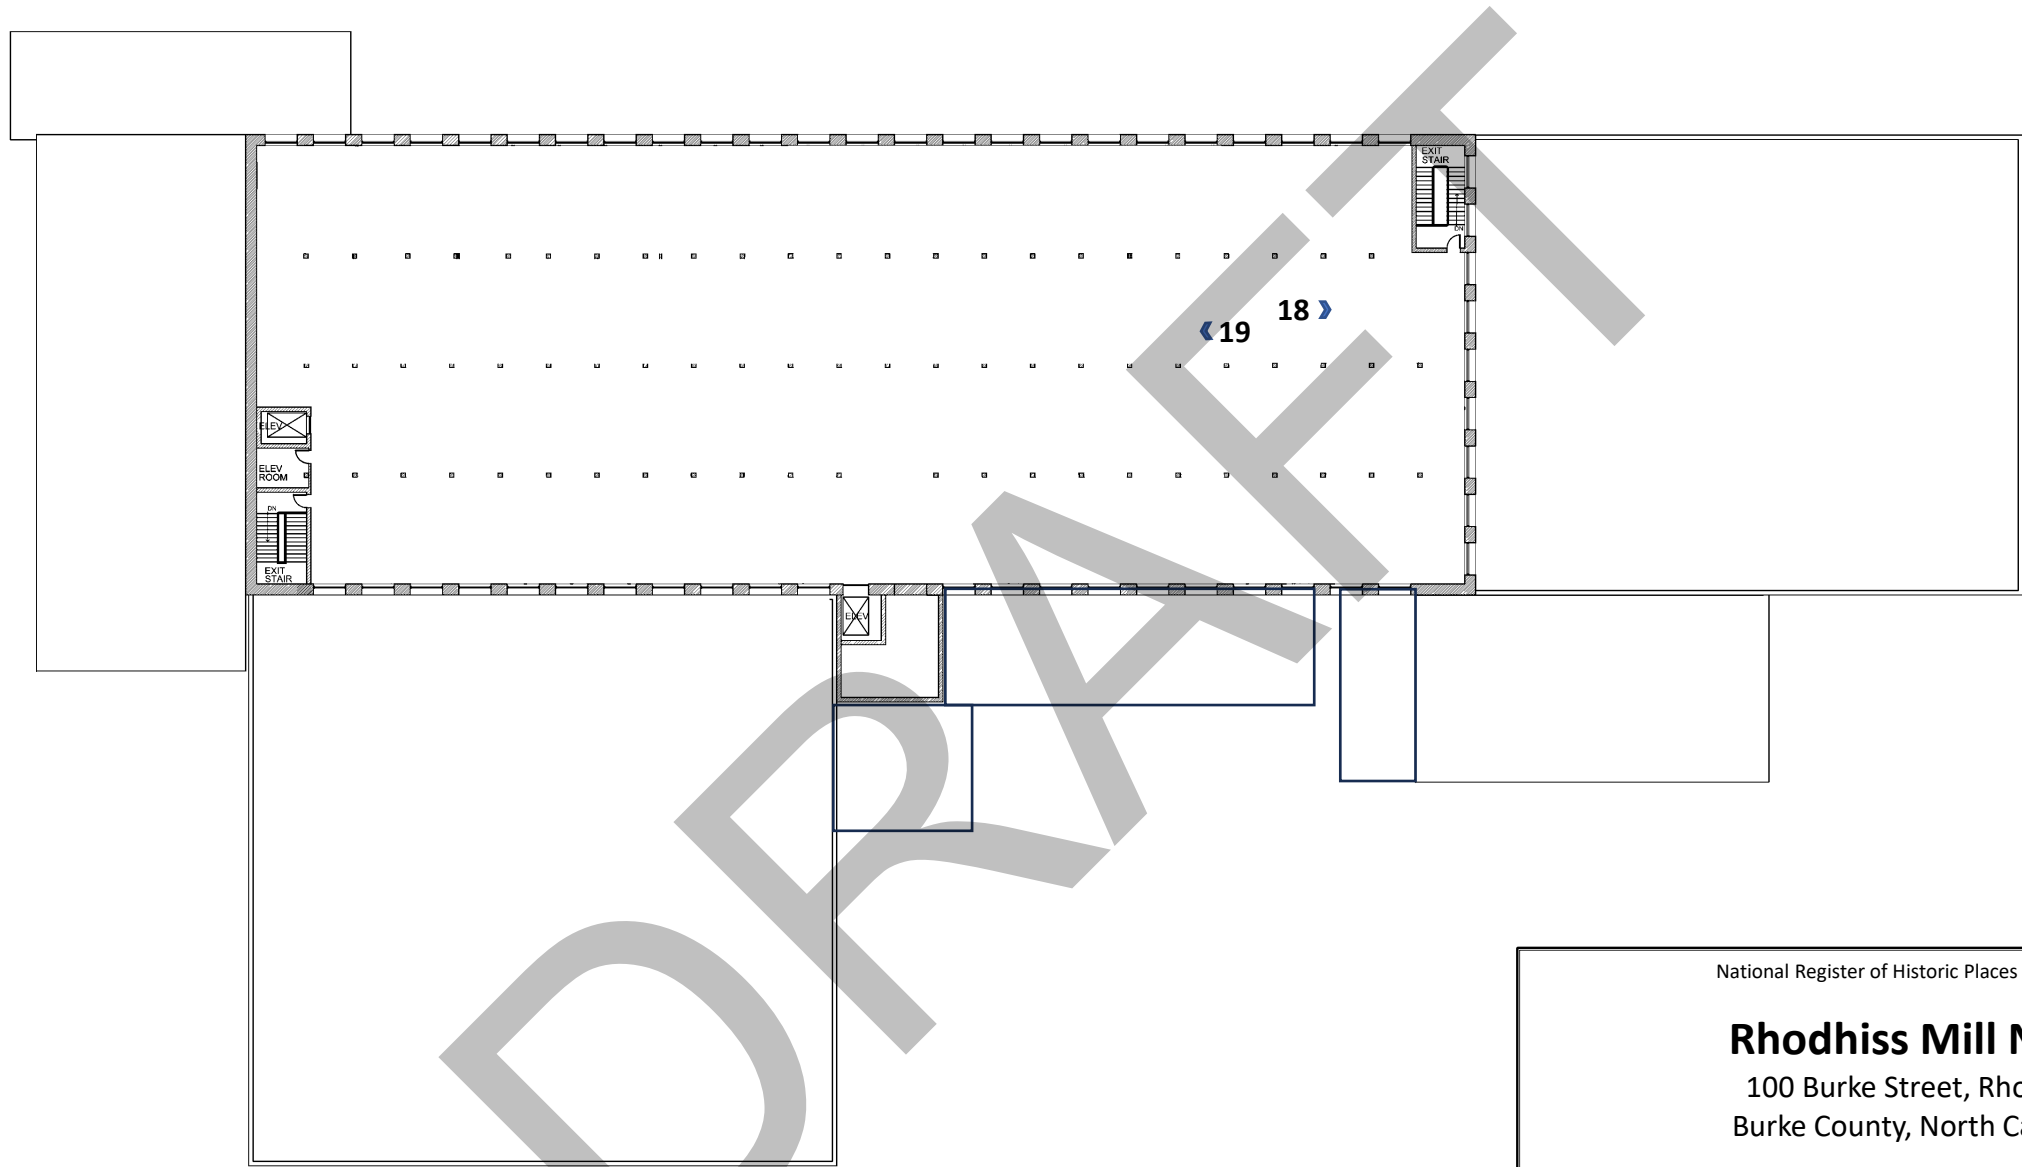

THIRD FLOOR PLAN

Photo key: Photo number and direction of view

12

National Register of Historic Places Nomination

Rhodhiss Mill No. 2

100 Burke Street, Rhodhiss
Burke County, North Carolina

Main Mill – 3rd floor plan (Not to scale)

Map created by C. Griffith/Acme Preservation Services, April 2026

(Base plan drawn by RedClay Design)