

National Register of Historic Places Nomination

Ashworth, S. J. and Rosedna, House


1733 Charlotte Hwy, Fairview
Buncombe County, North Carolina

Location + Coordinates Map


Oteen, NC 7.5' USGS topographic
quadrangle map
(1962)

Scale 1:24,000

Map created by C. Griffith/Acme Preservation
Services, July 2026

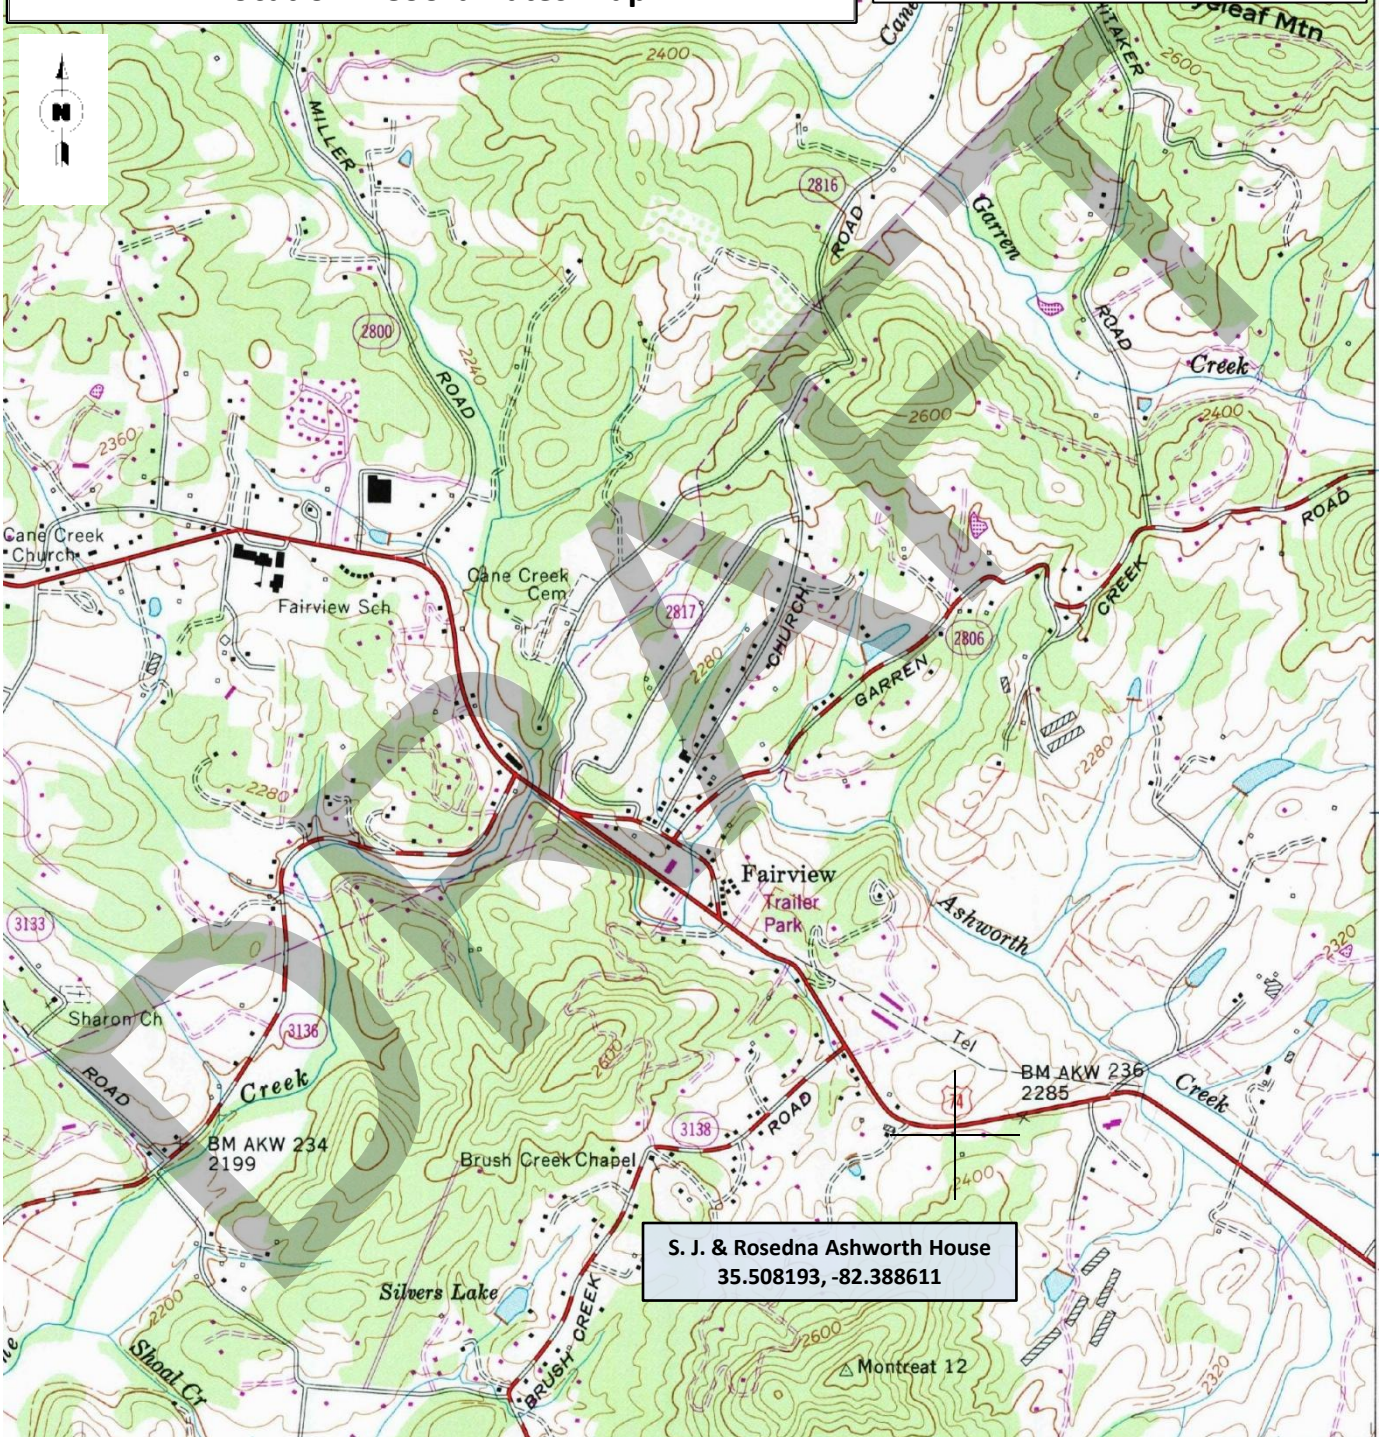

SCALE 1:24 000

 

Charlotte Hwy (US 74)

Spruce Way

S. J. & Rosedna Ashworth House
PIN 9695-17-7088-00000

National Register boundary

National Register of Historic Places Nomination


Ashworth, S. J. and Rosedna, House


1733 Charlotte Hwy., Fairview
Buncombe County, North Carolina

Boundary Map

Source: HPOWEB 2.0

Map created by C. Griffith/Acme Preservation
Services, July 2026

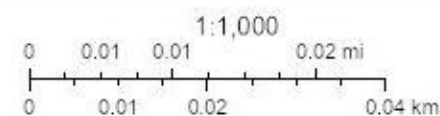

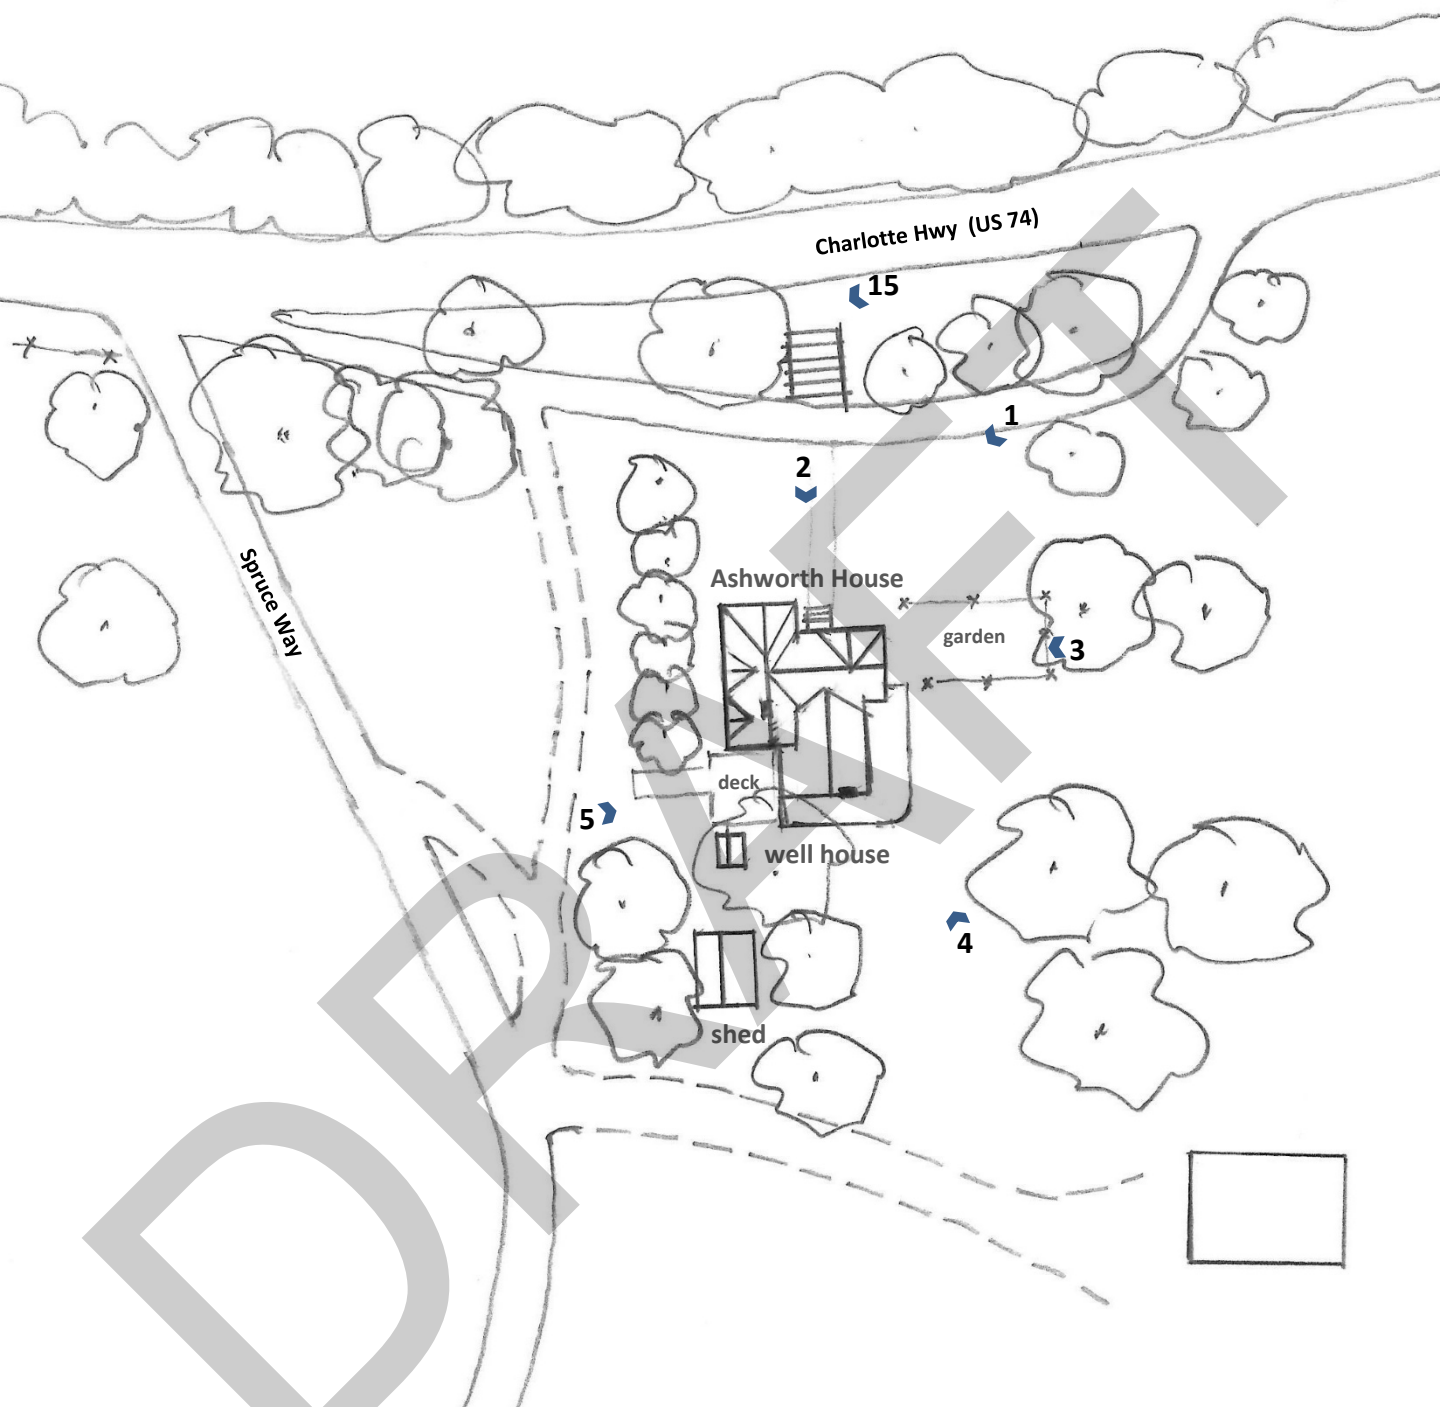

National Register of Historic Places Nomination

Ashworth, S. J. and Rosedna, House

1733 Charlotte Hwy, Fairview
Buncombe County, North Carolina


Site Plan + Photo Key

Photo number and direction of view 



Photographs 6-14 are interior views of the house
shown on the accompanying floor plans

Map created by C. Griffith/Acme Preservation Services,
July 2026

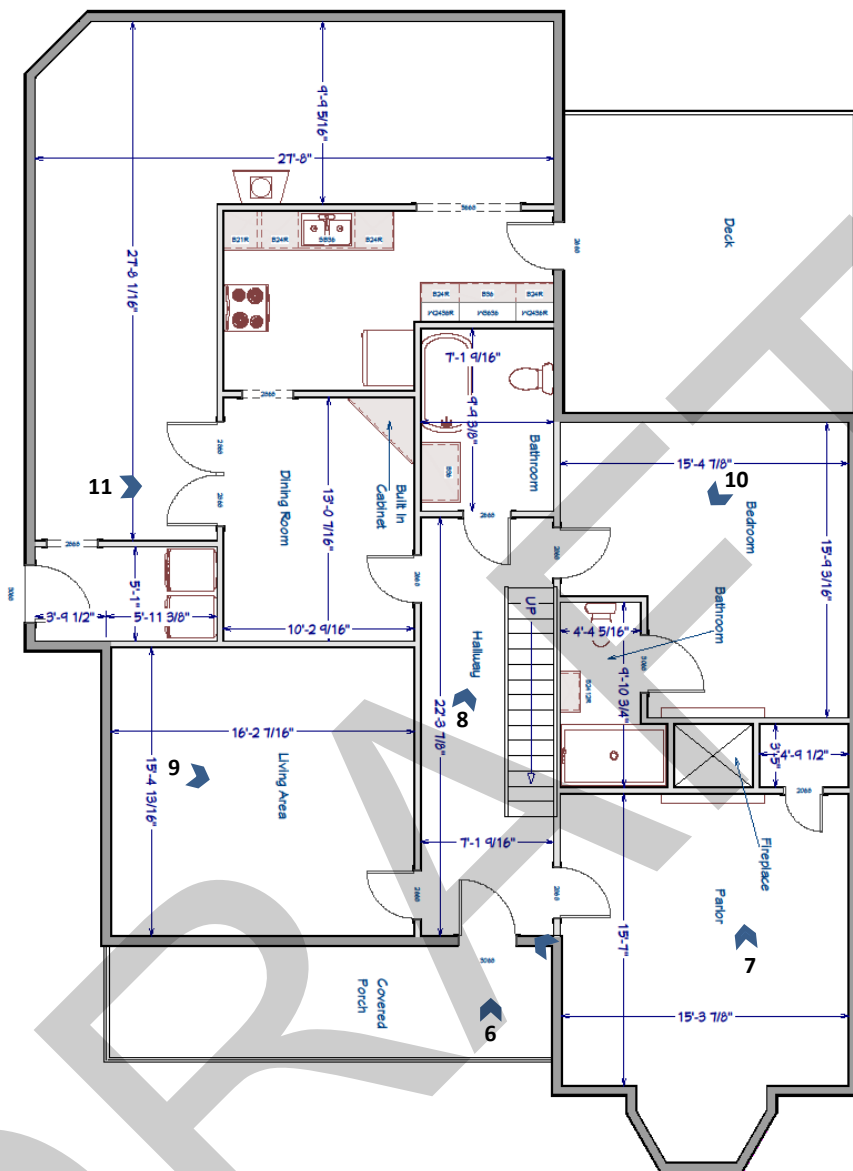

National Register of Historic Places Nomination


Ashworth, S. J. and Rosedna, House

1733 Charlotte Hwy, Fairview
Buncombe County, North Carolina

First floor plan
(Dimensions to be field verified)

Photo number and direction of view **5**

Plan drawn by Adams & Adams Fine Home Renovation &
Historic Preservation, Aug. 2025; photo key created by
C. Griffith/Acme Preservation Services

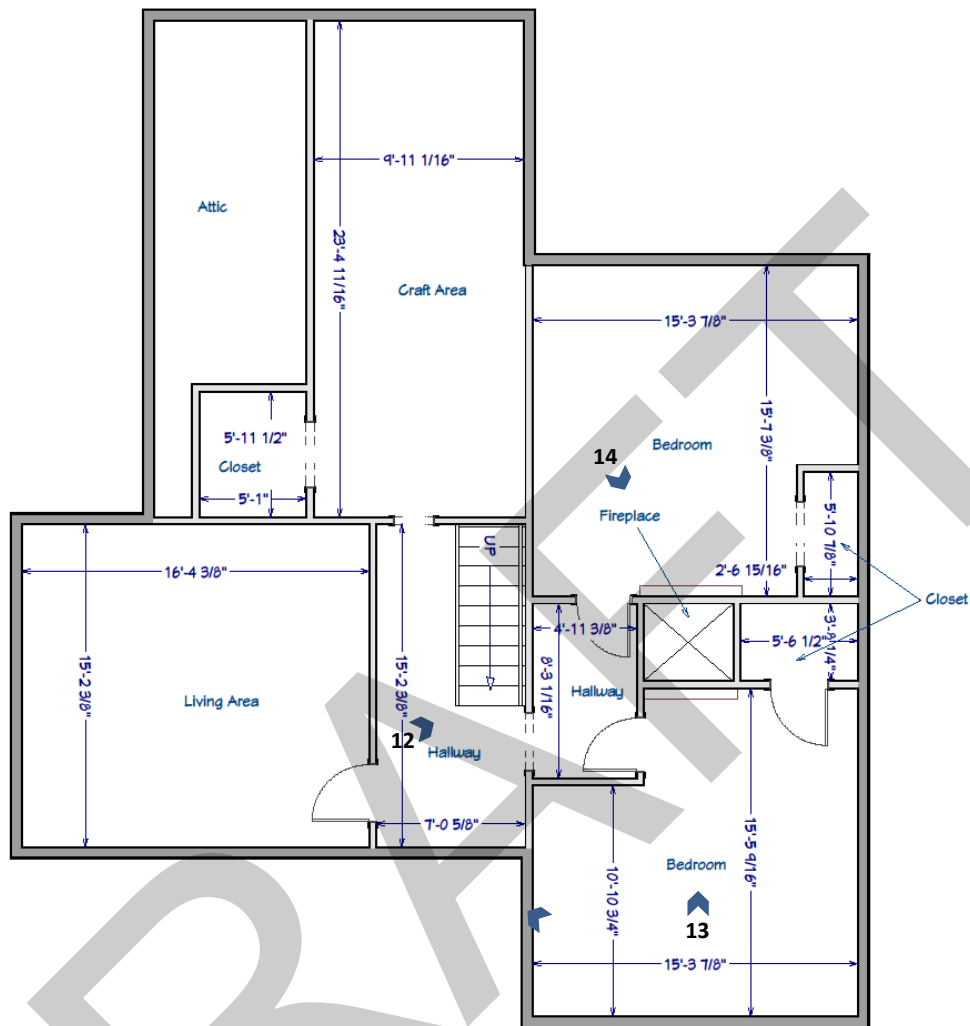

National Register of Historic Places Nomination

Ashworth, S. J. and Rosedna, House

1733 Charlotte Hwy, Fairview
Buncombe County, North Carolina

Second floor plan
(Dimensions to be field verified)

Photo number and direction of view **5**

Plan drawn by Adams & Adams Fine Home Renovation &
Historic Preservation, Aug. 2025; photo key created by
C. Griffith/Acme Preservation Services