



Sanders-Graham-Blaylock House
1815 Oak Ridge Road
Oak Ridge vicinity, Guilford County
North Carolina
Location Map

Belews Creek Quadrangle, 2022

Latitude: 36.160283
Longitude -80.009887

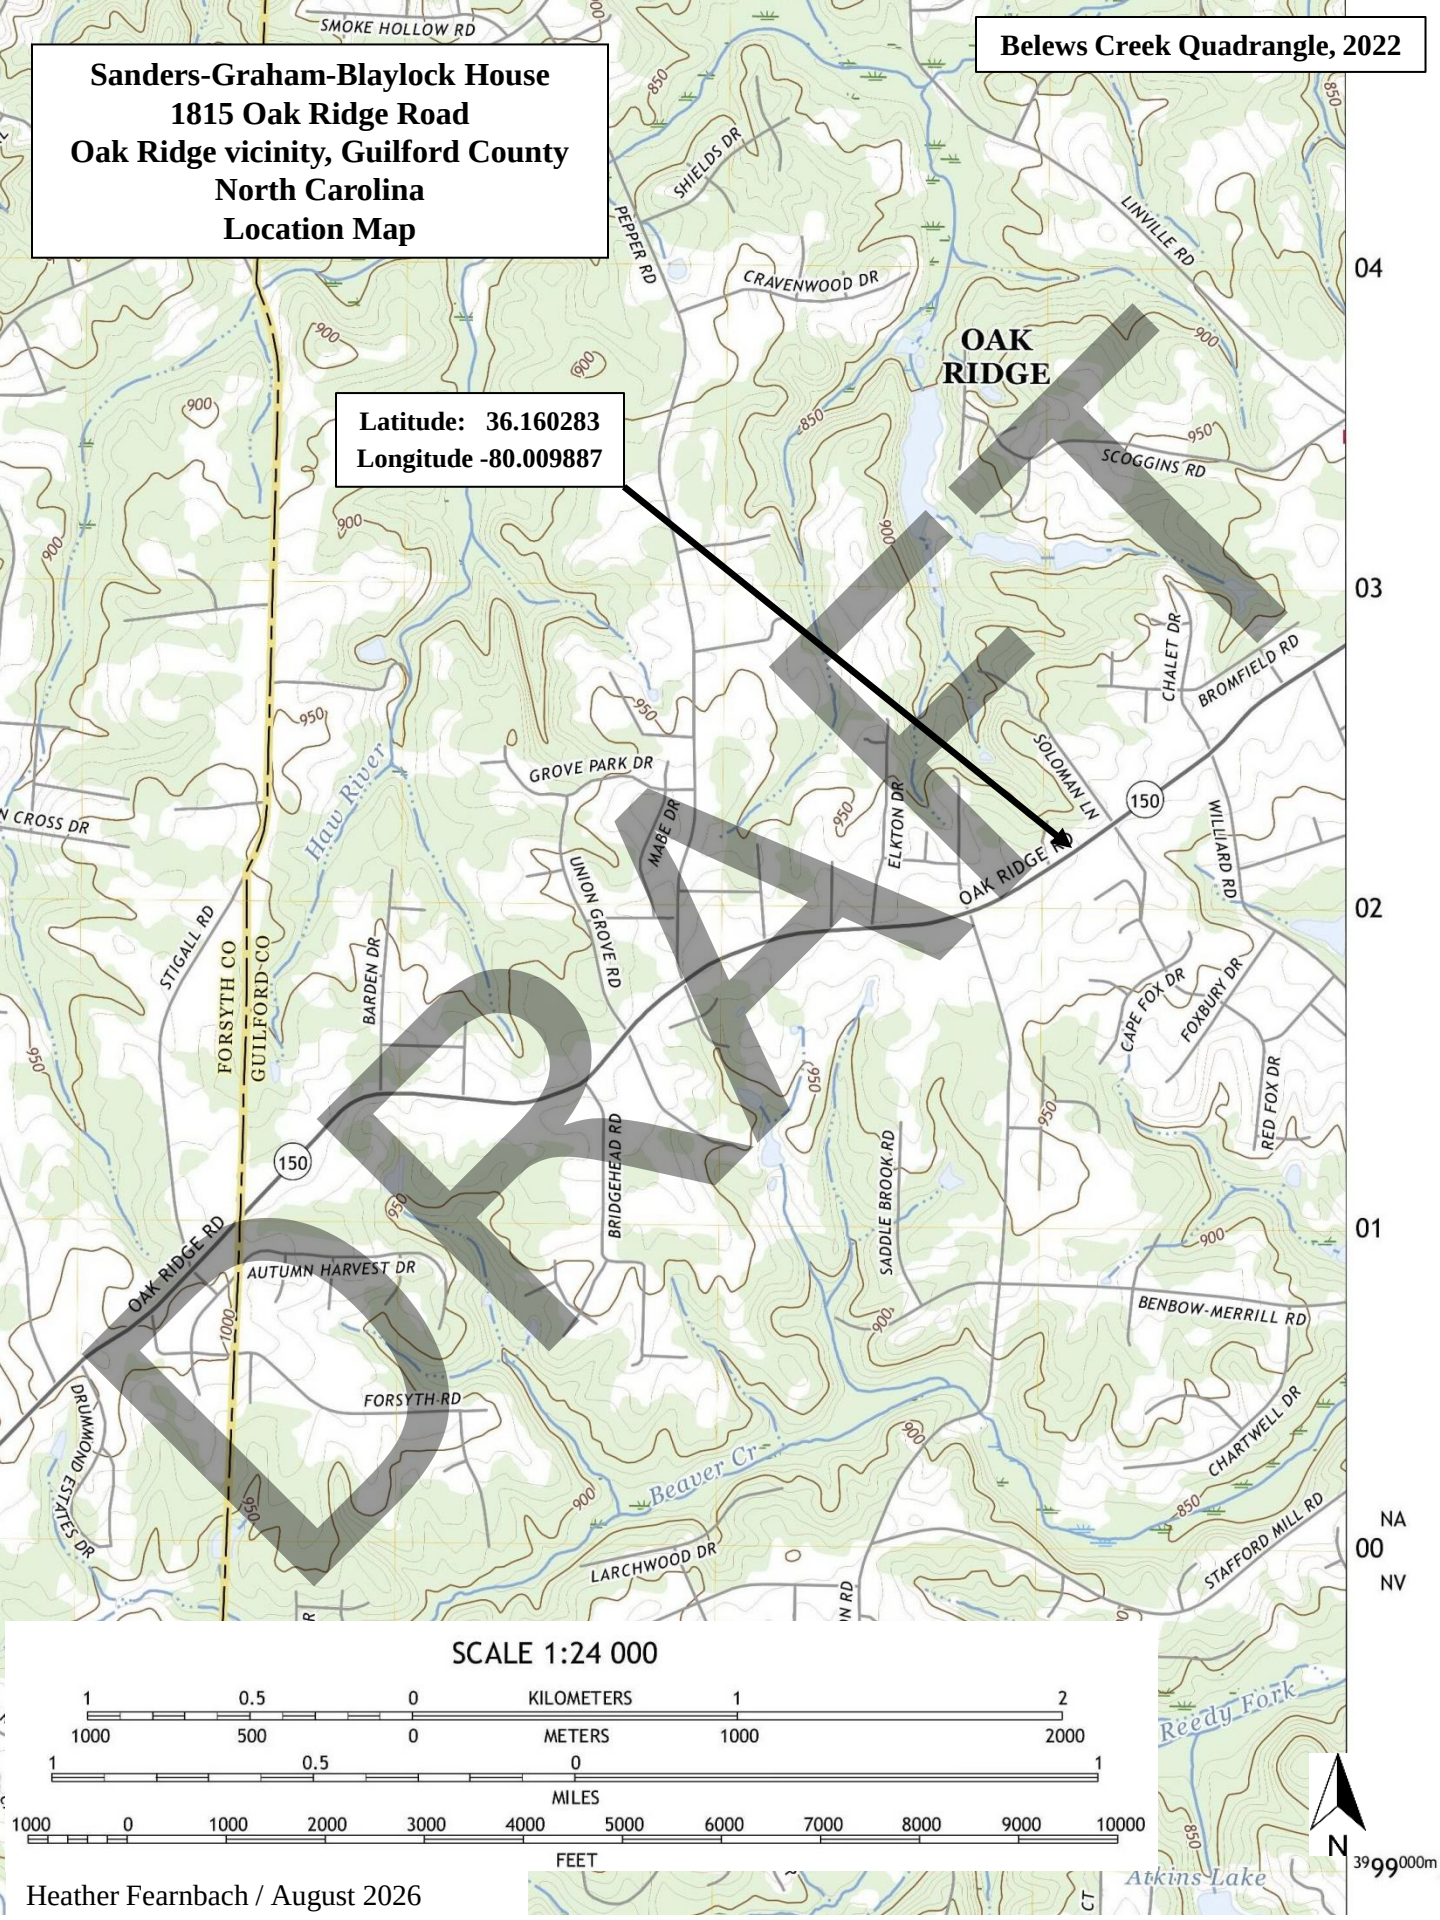

SCALE 1:24 000

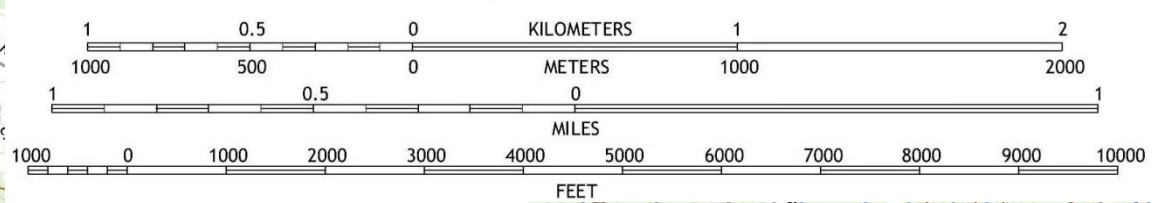

National Register Boundary
Guilford County Tax Parcels
165487, 165519, and 165532
and right-of-way (3.43 acres)

**Sanders-Graham-
Blaylock House**
1815 Oak Ridge Road
Oak Ridge vicinity
Guilford County
North Carolina
National Register
Boundary Map

Latitude: 36.160283
Longitude -80.009887

0.13-acre right-of-way included
in National Register Boundary

Heather Fearnbach / August 2026
Base 2022 aerial photograph from Guilford County
GIS @<https://gisdv.guilfordcountync.gov/guilford/>

0 50 100ft



National Register Site Plan

Sanders-Graham-Blaylock House
1815 Oak Ridge Road
Oak Ridge vicinity
Guilford County, North Carolina
ca. 1845, ca. 1910, ca. 1930, CB

Woodshed, 1994, NCS

Outhouse, ca. 1910-1930, 2016, CB

Smokehouse, ca. 1800-1825, 2016, CB

Flower House, ca. 1950, NCB

Storage Shed II, 2024, NCB

Log House, ca. 1800-1825, 2016, CB

Storage Shed I, ca. 1950, NCB

Well II, 1991, NCS

Well I, 19th century, CS

CB = Contributing Building
NCB = Noncontributing Building
CS = Contributing Structure
NCS = Contributing Structure

OAK RIDGE RD



0 50 ft

Heather Fearnbach / August 2026
Base 2022 aerial photograph from Guilford County
GIS @<https://gisdv.guilfordcountync.gov/guilford/>



Sanders-Graham-Blaylock House

1815 Oak Ridge Road, Oak Ridge, Guilford County, North Carolina


Floor Plan and Photograph Key

06/25

Floor plans drawn by Justin Par
Annotations by Laura A. W. Phillips

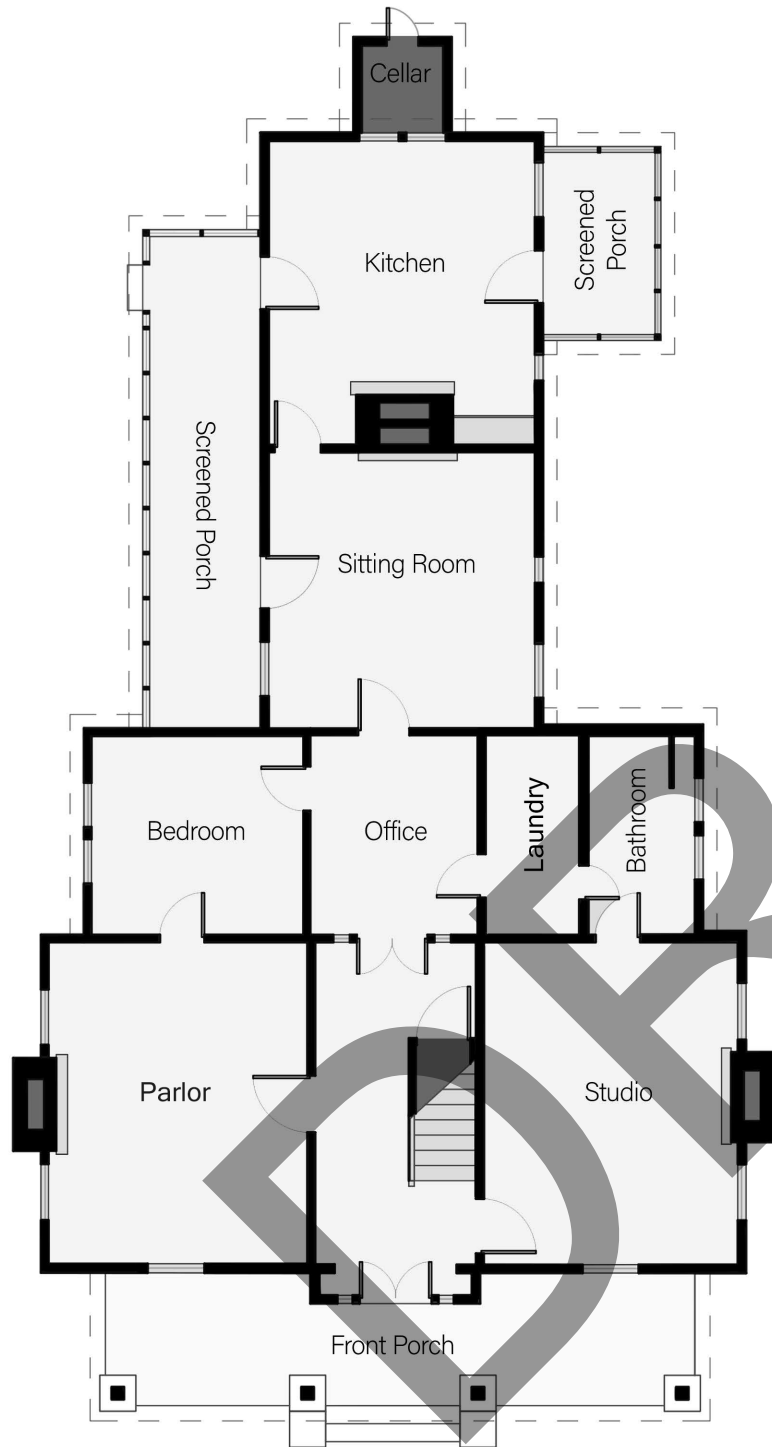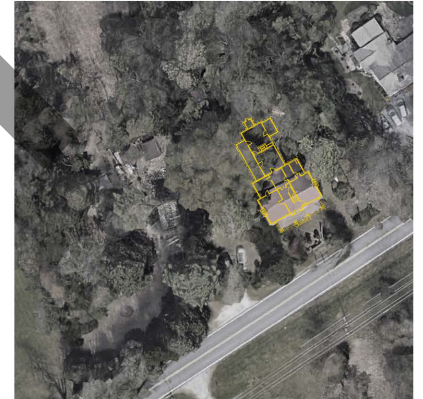

Second Floor

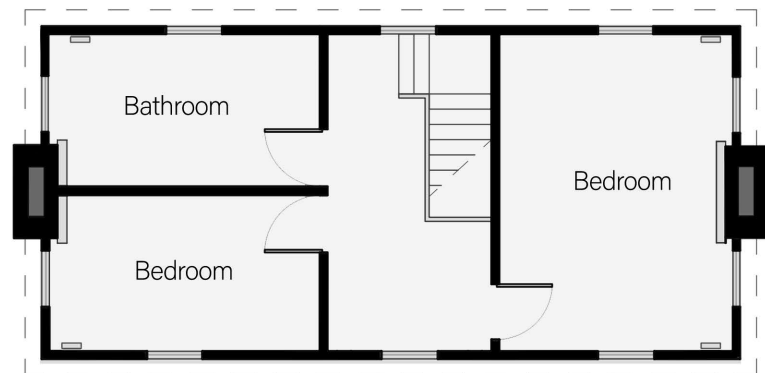

Sanders-Graham-Blaylock Outbuildings

1815 Oak Ridge Road, Oak Ridge, Guilford County, North Carolina

Floor Plan and Photograph Key

06/25



Floor plans drawn by Justin Par
Annotations by Laura A. W. Phillips

